Materials:	
1	Protech GM Super.
2	Protech GR DPC is recommended. Protech GM Super Starter Band can be used as an alternative where suitable.
3	Protech Protection Fleece.
4	Procheck 125 (as separation layer).
5	Protech Periscopic Vent.
6	Cavity tray by others.
7	Protech GM Tape.
8	Protech Foil Lap Tape.

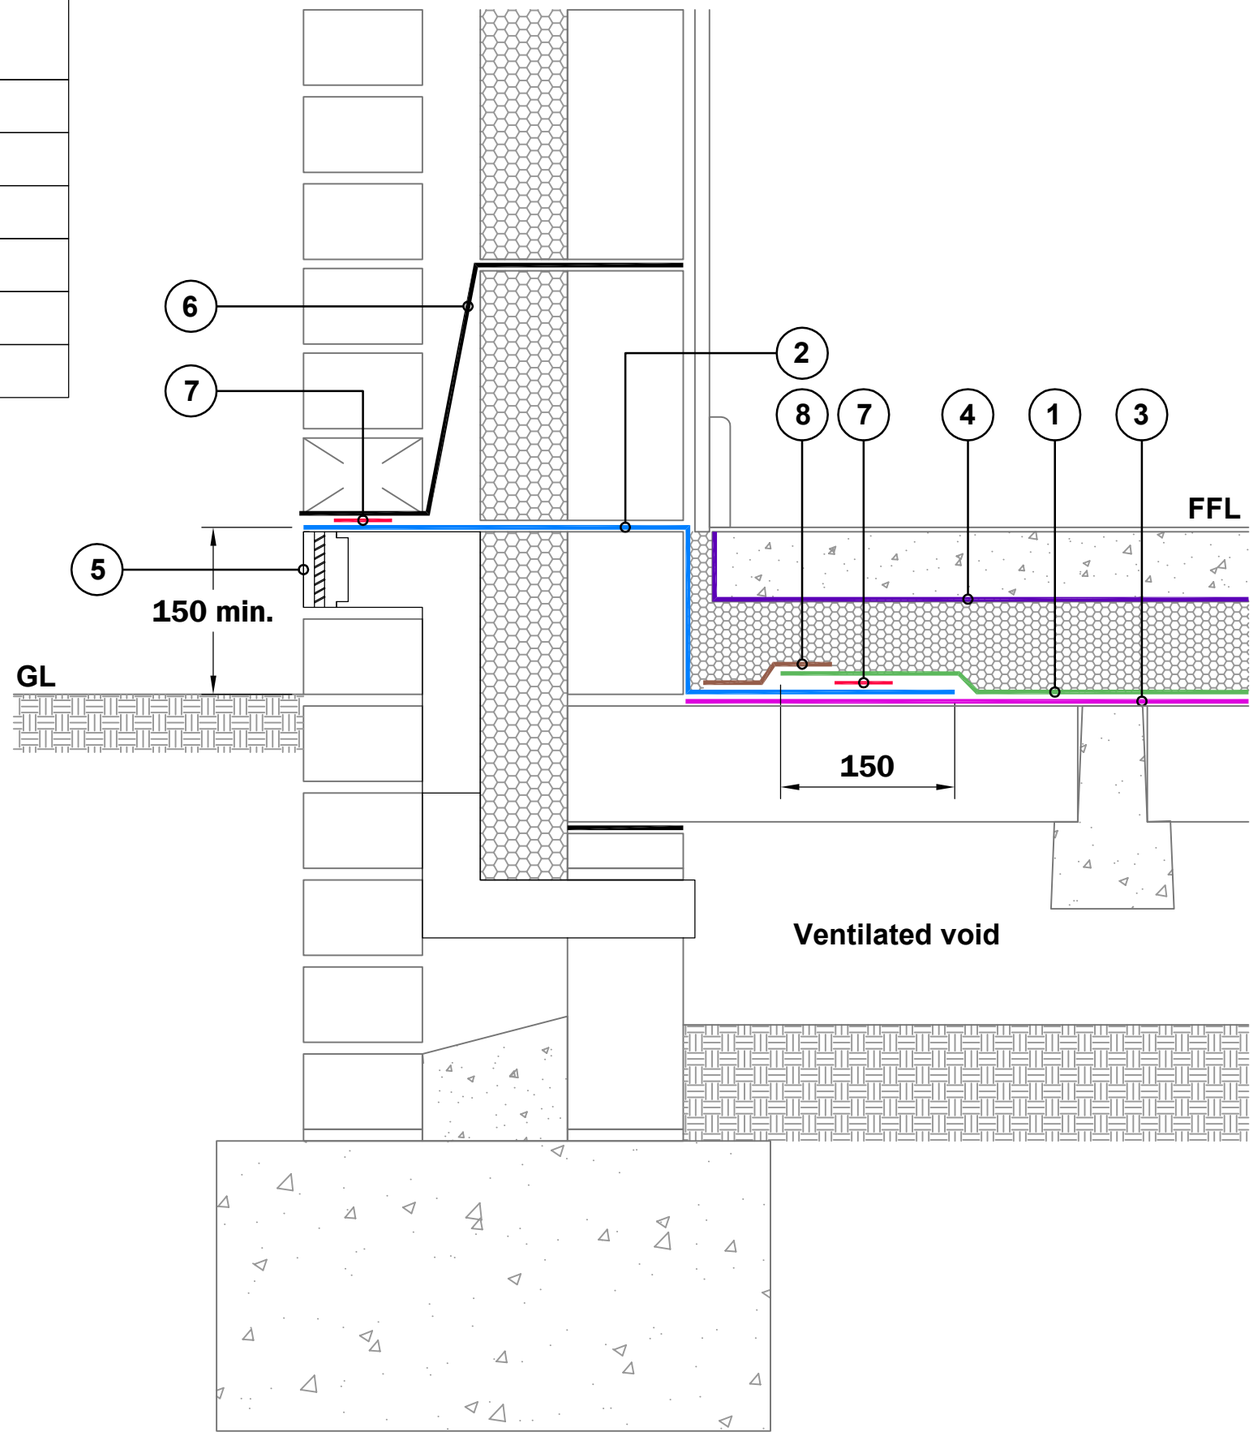

Notes:

© Copyright reserved. This drawing may not be reproduced or amended without prior written permission.

This drawing is for guidance purposes only. Please refer to A Proctor Group Ltd (APG) technical data sheets for full material specification.

The contents of this report, including all information, calculations, drawings and recommendations are provided by A Proctor Group Ltd (APG) in good faith and without charge, based on the information provided to us. APG give no warranty for the contents of this report and accept no liability for any use of or reliance upon the contents of this report. It is for the engineer, architect or other relevant professional engaged to advise on any project to assess and satisfy themselves on the suitability of products and their intended use on that project. Please note that the recommendations contained in this report and product specifications may be subject to change with advances in usability and experience.

Standard Detail

Tel : 01250 872261
Email : technical@proctorgroup.com

Drawing Title:
Protech Periscopic Vent Detail
Beam & Block Floor, Masonry Construction

Drawn: CH

Date: March.2021 | Scale: NTS

Drawing No: APG-019 | **Rev: 0**